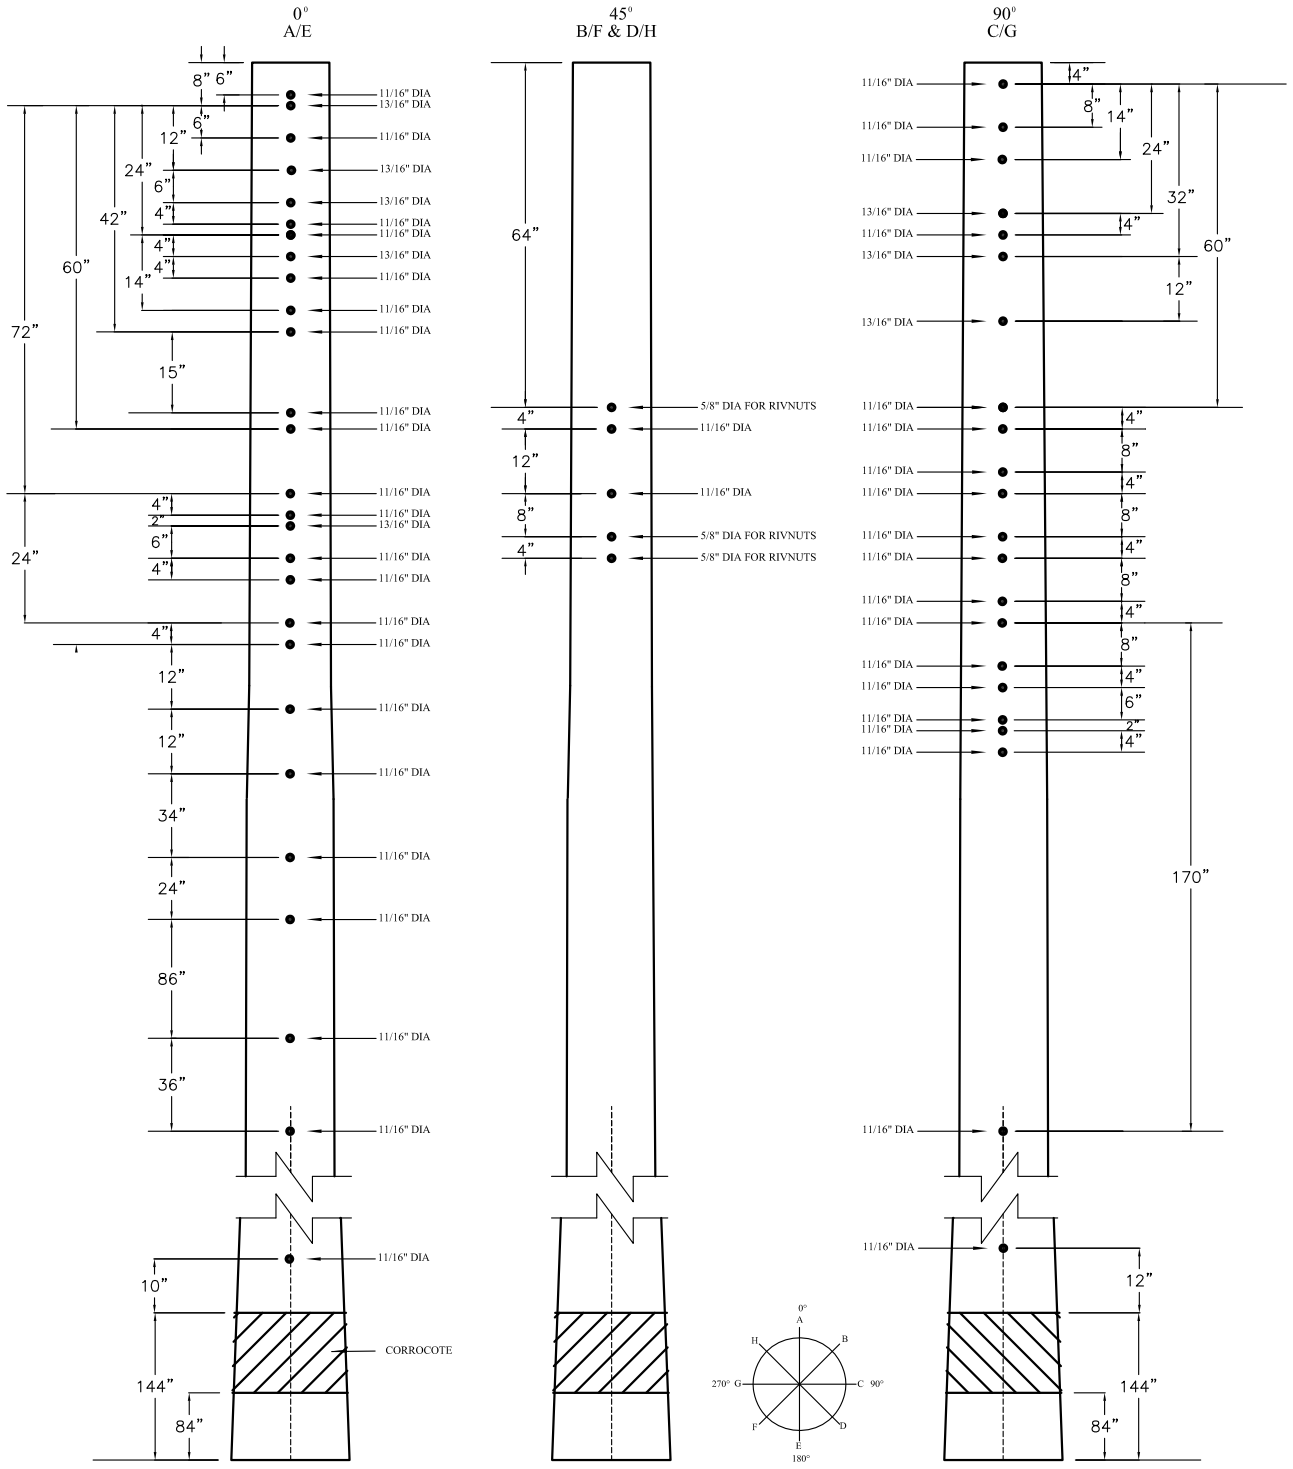


| DRAWN BY: | DATE: | APPROVED BY: |
|---|---|---|
| REVISED BY: | DATE: 11/14/11 | APPROVED BY: |

TITLE:

# DETAIL FOR STANDARD 50' STEEL POLE

GARLAND POWER & LIGHT

STANDARD NO.:

OH–916