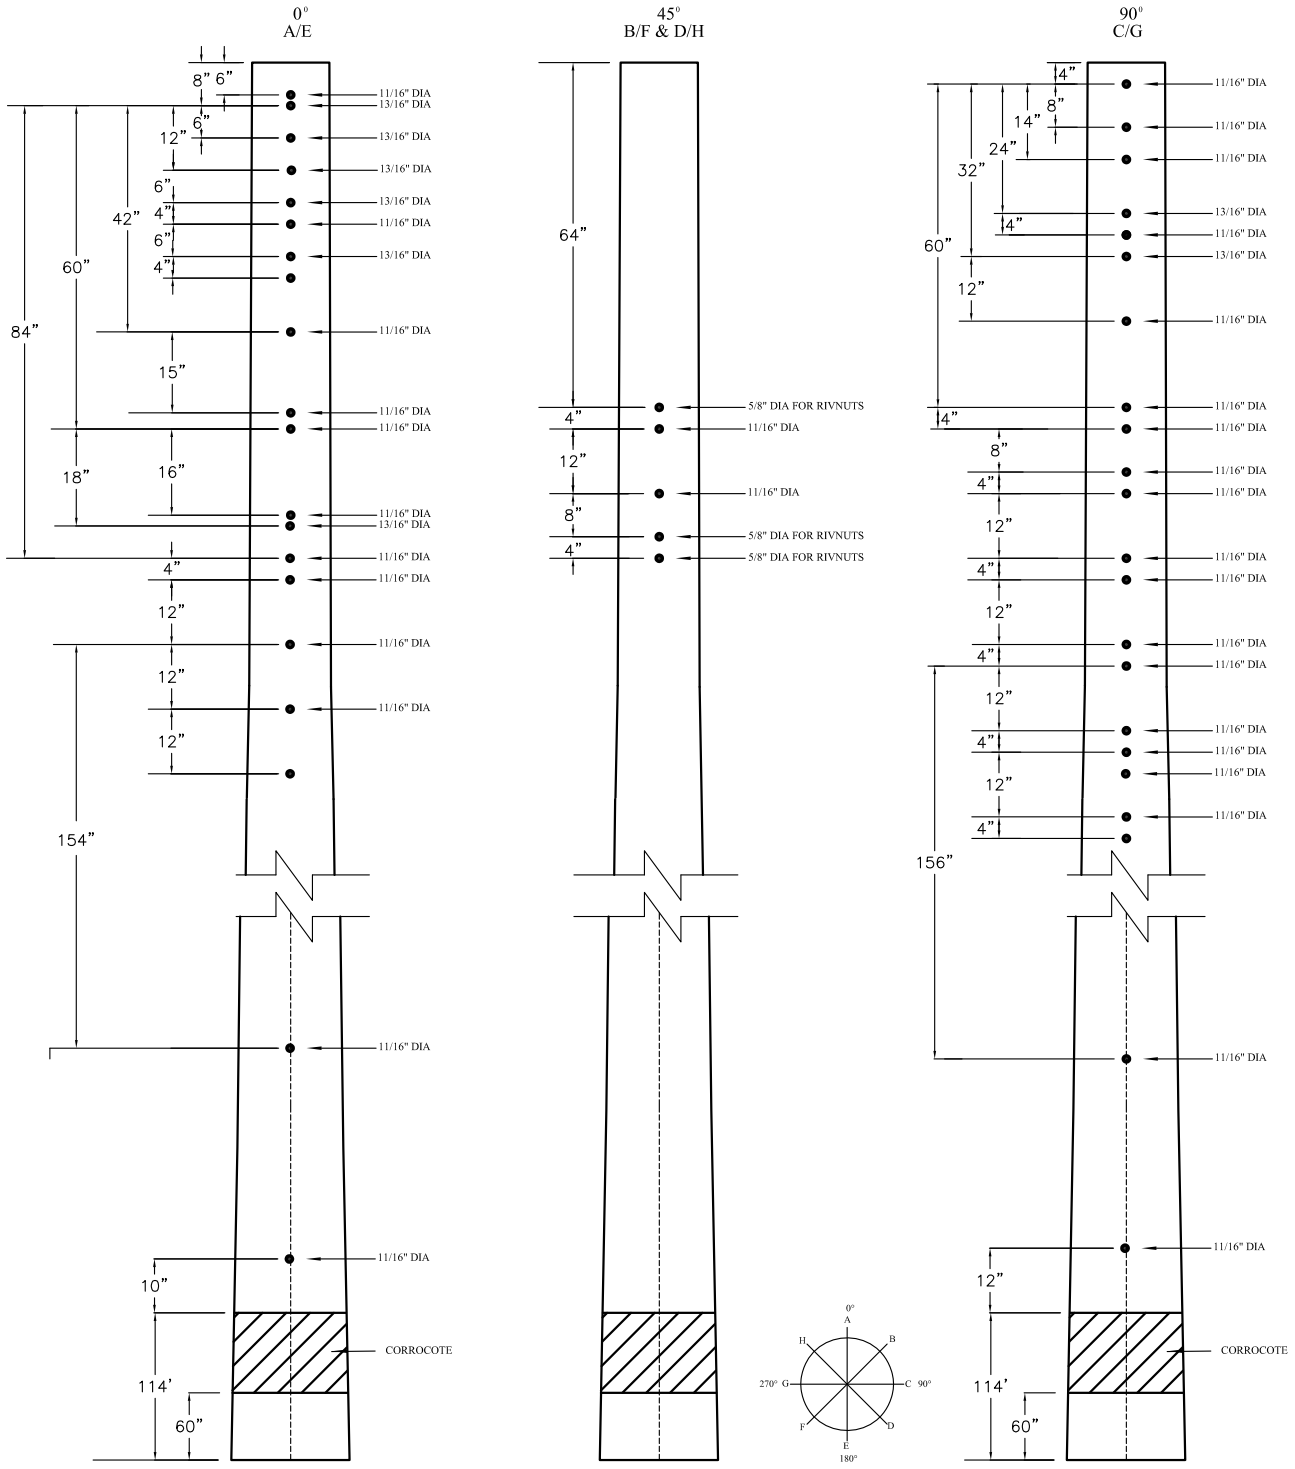

DRAWN BY:	DATE:	APPROVED BY:
REVISED BY:	DATE: 11/14/11	APPROVED BY:

TITLE:

DETAIL FOR STANDARD 45' STEEL DOUBLE CIRCUIT POLE

GARLAND POWER & LIGHT

STANDARD NO.:

OH–918